DETAILED MEASUREMENTS

ALUMINUM RAIL MOUNTED ON TOP NORMAL INTERMEDIATE RAIL
ALUMINUM BALUSTRADE - GATE

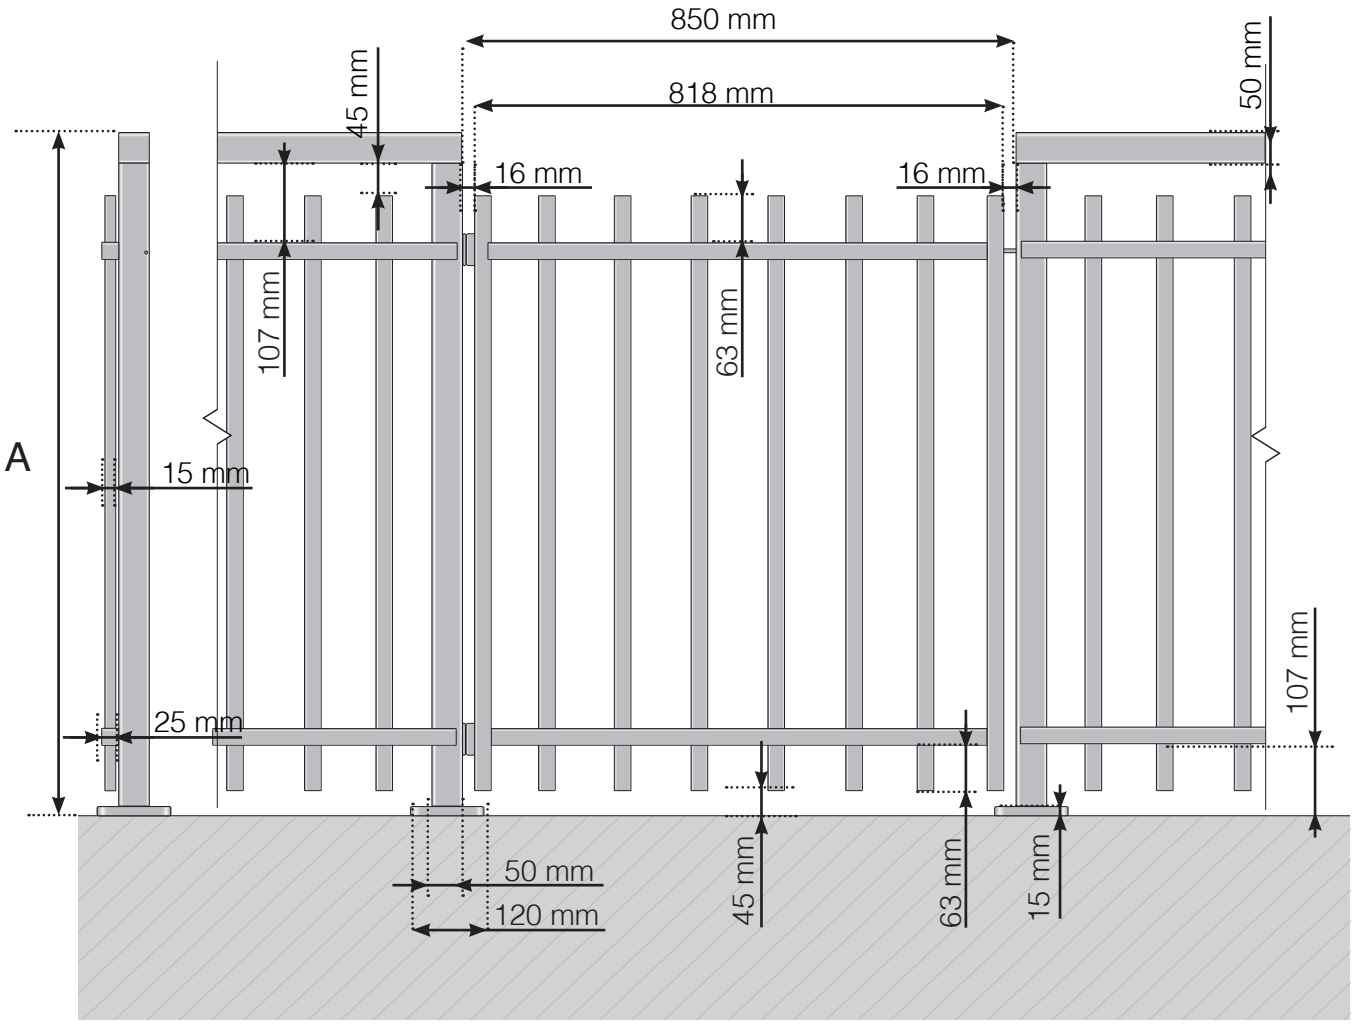

A- Total height of the railing

Please note that the drawings are not to scale
© Räckesbutiken Sweden AB - www.balustradestore.eu
2023-04-24 v.1.0

DETAILED MEASUREMENTS

ALUMINUM RAIL MOUNTED ON TOP NORMAL INTERMEDIATE RAIL
WOODEN LINTEL - GATE

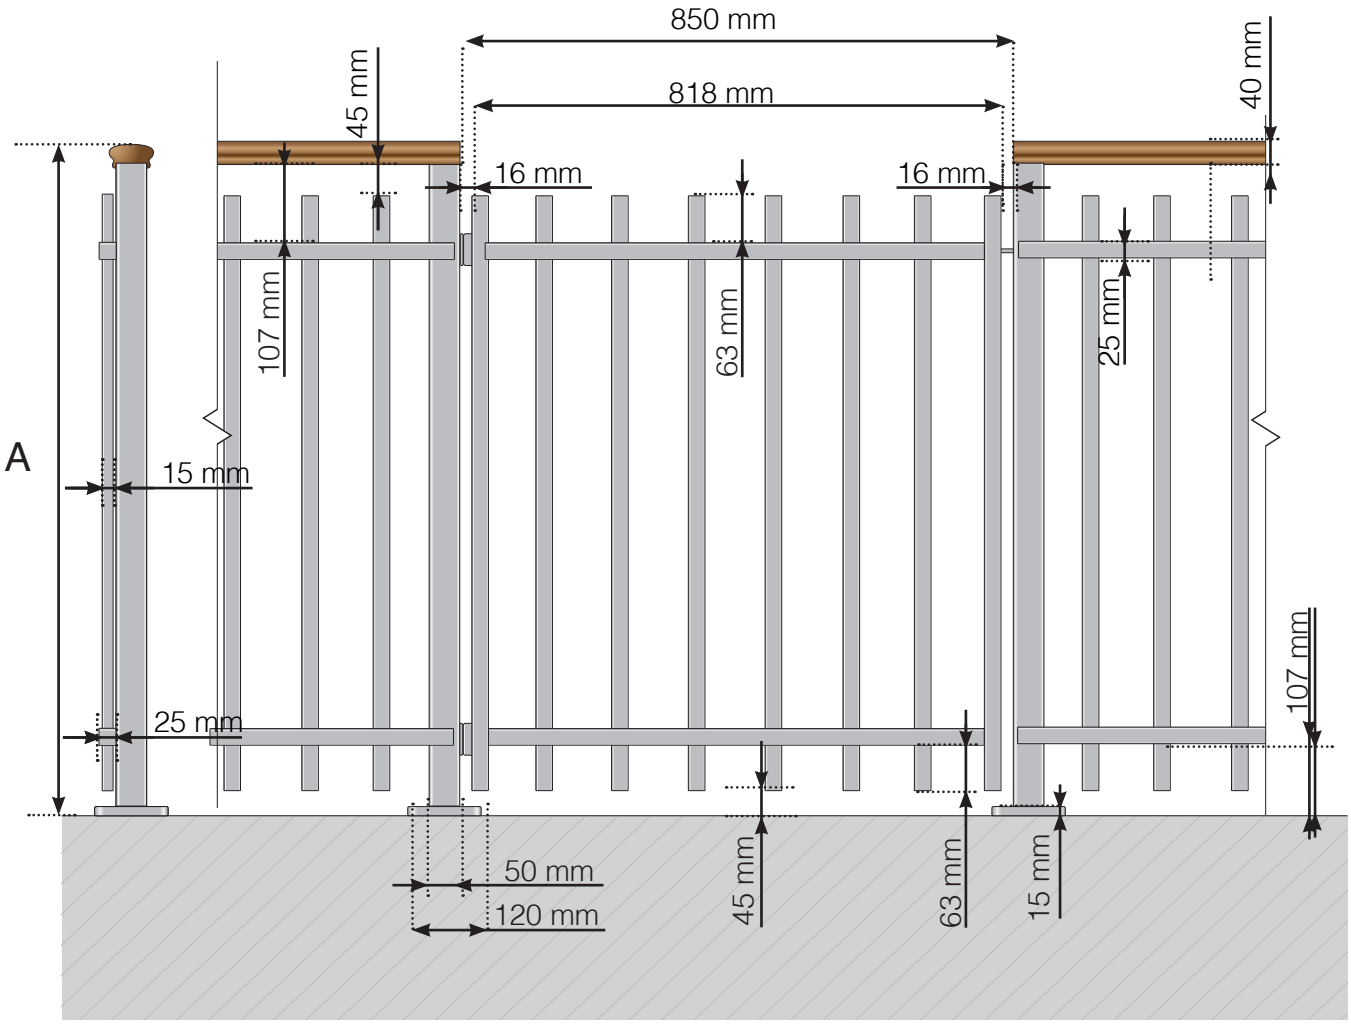

A- Total height of the railing

Please note that the drawings are not to scale
© Räckesbutiken Sweden AB - www.balustradestore.eu
2023-04-24 v.1.0

DETAILED MEASUREMENTS

ALUMINUM RAIL MOUNTED ON TOP NORMAL INTERMEDIATE RAIL
WITHOUT LINTEL - GATE

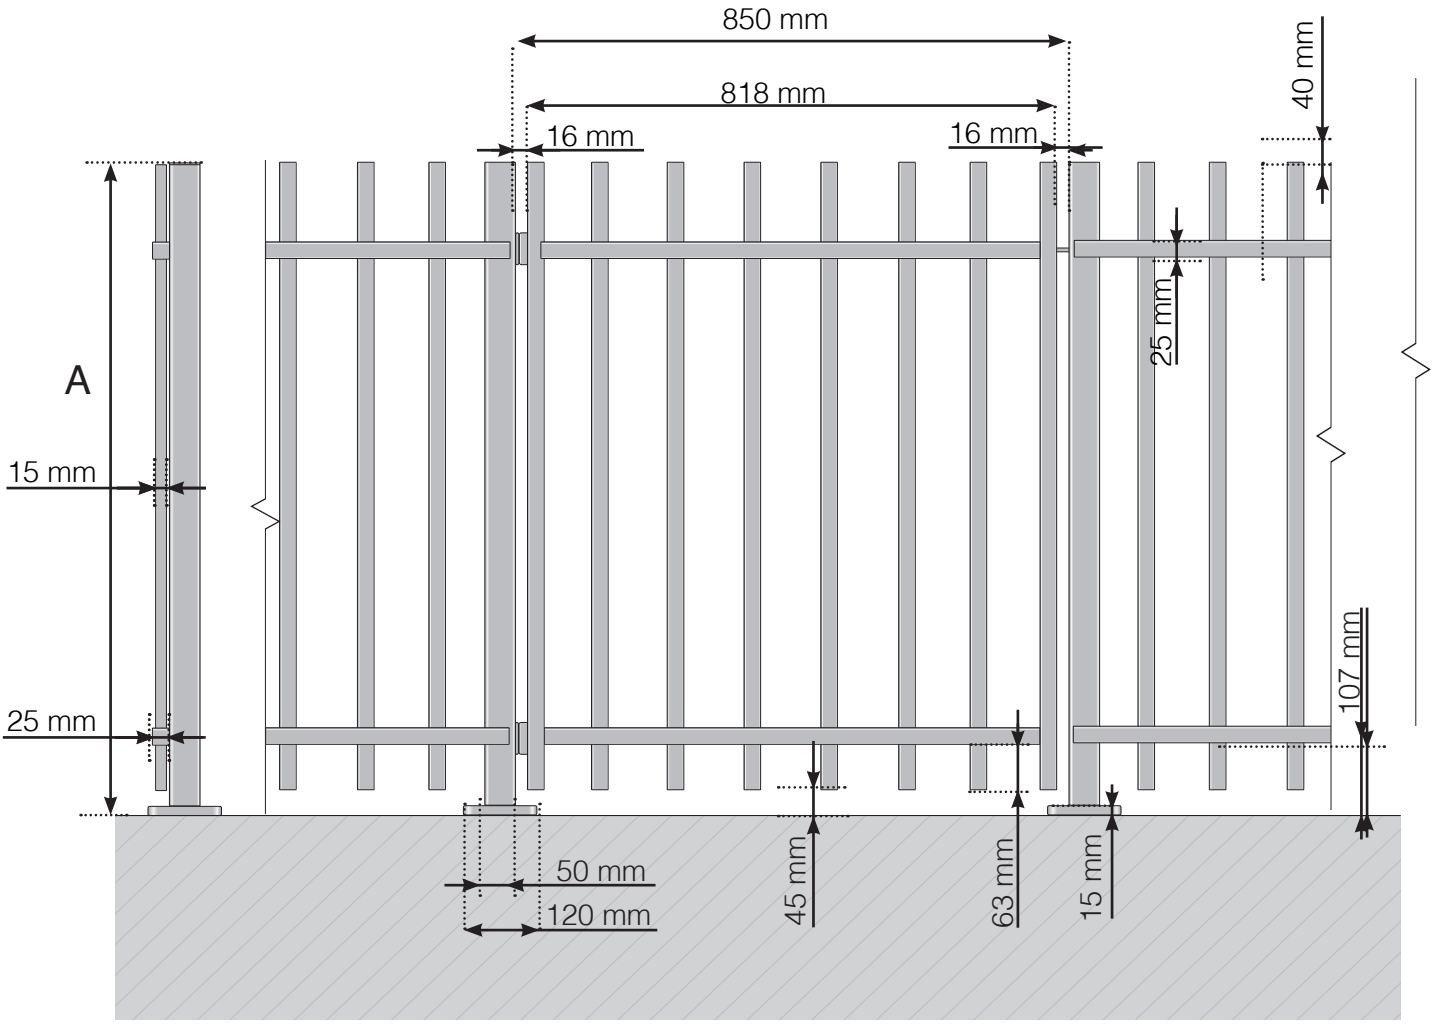

A- Total height of the railing

Please note that the drawings are not to scale
© Räckesbutiken Sweden AB - www.balustradestore.eu
2023-04-24 v.1.0